




THE TRILLIUM

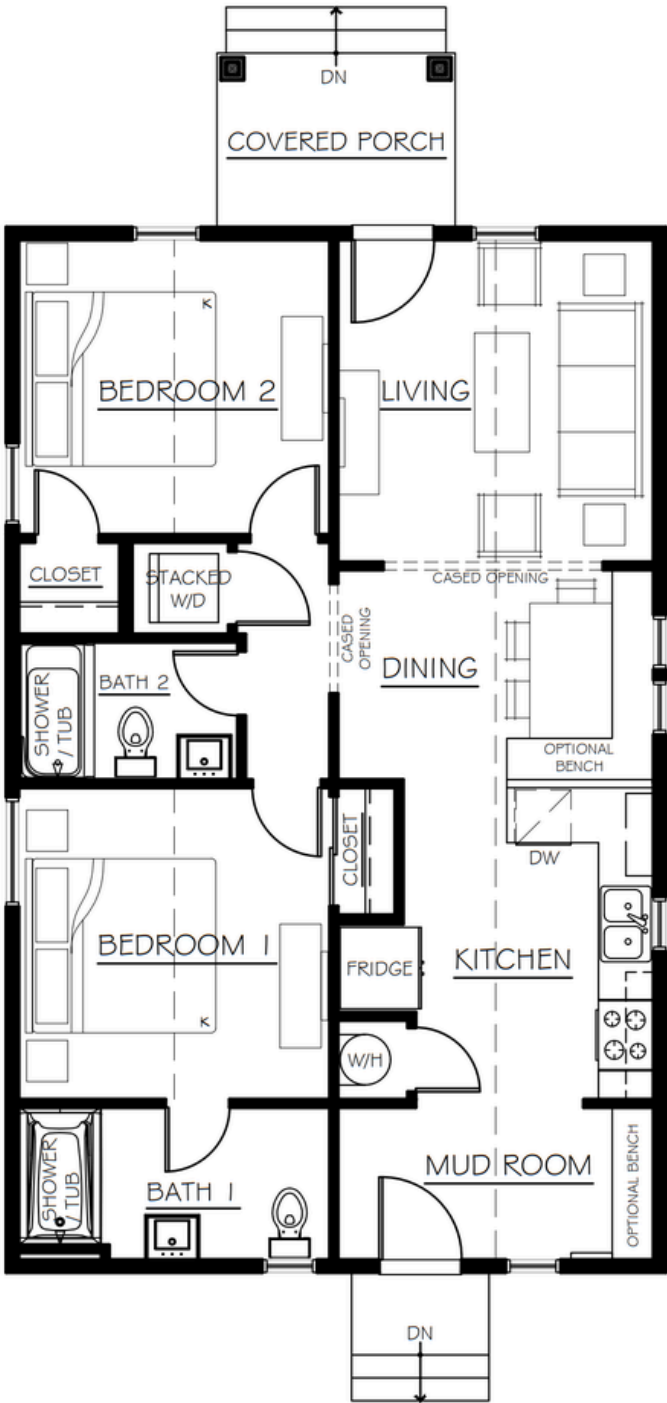

Floor plans may feature flex and premium options not included in pricing. Information deemed reliable but subject to change and not guaranteed. All measurements shown are approximate. Contact your sales agent for exact specifications.

LANDSCAPE PLAN



Landscape plans, including but not limited to number of steps, grade transitions, plant substitutions and quantities, are subject to change based on site conditions and availability as determined by Seabrook Construction. Durable and heavy outdoor furniture to be provided by owner. Utility easements and associated utility locations may be subject to in-field adjustments by GH PUD. All after-market exterior house and landscape improvements (i.e. exterior paint colors, signage, storage sheds, arbors, fire pits, fencing, etc.) are subject to review and approval by Seabrook Design Review Board. Please submit proposals to: DRB@seabrookwa.com prior to purchasing or commencing with installations.

LEGEND

- 1/4" COMPACTED GRAVEL
- PAVER LANDING
- ORGANIC MULCH

Scale: 1" = 10'-0"

Date: 06.19.2026